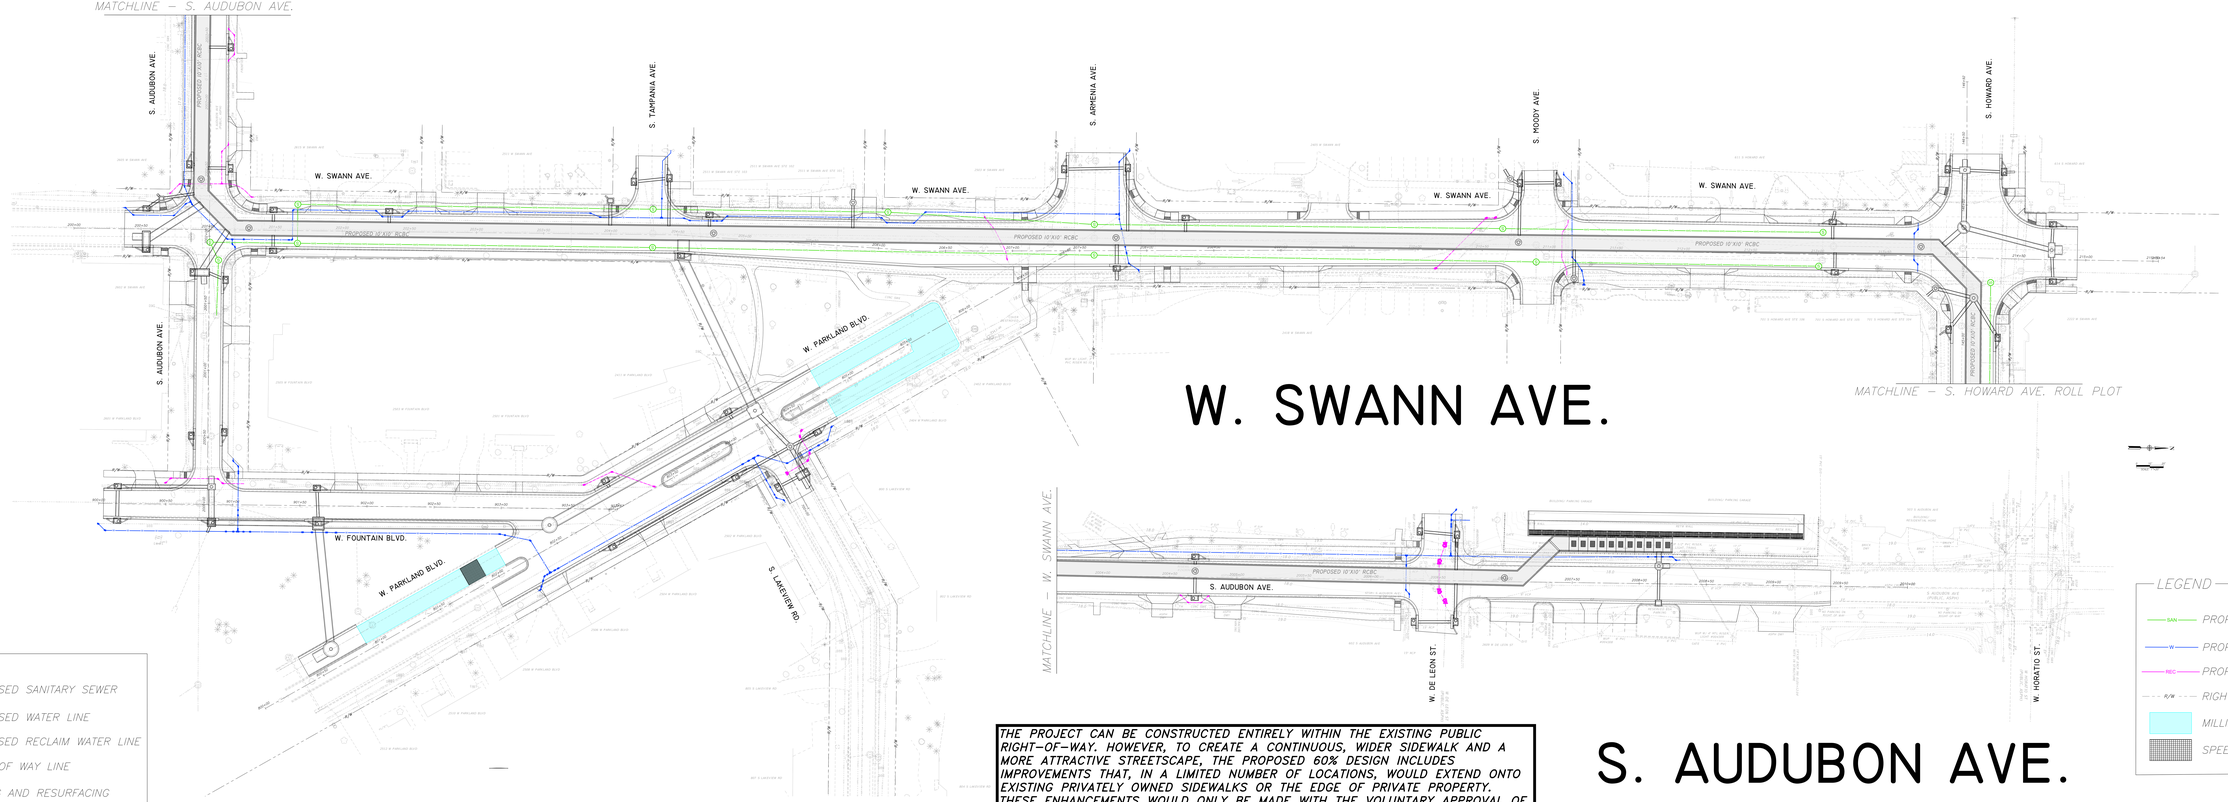

LEGEND

- SAN — PROPOSED SANITARY SEWER
- W — PROPOSED WATER LINE
- REC — PROPOSED RECLAIM WATER LINE
- R/W — RIGHT OF WAY LINE
- MILLING AND RESURFACING
- SPEED TABLE

THE PROJECT CAN BE CONSTRUCTED ENTIRELY WITHIN THE EXISTING PUBLIC RIGHT-OF-WAY. HOWEVER, TO CREATE A CONTINUOUS, WIDER SIDEWALK AND A MORE ATTRACTIVE STREETSCAPE, THE PROPOSED 60% DESIGN INCLUDES IMPROVEMENTS THAT, IN A LIMITED NUMBER OF LOCATIONS, WOULD EXTEND ONTO EXISTING PRIVATELY OWNED SIDEWALKS OR THE EDGE OF PRIVATE PROPERTY. THESE ENHANCEMENTS WOULD ONLY BE MADE WITH THE VOLUNTARY APPROVAL OF THE AFFECTED PROPERTY OWNERS. PROPERTY OWNERS WHO CHOOSE NOT TO PARTICIPATE WOULD NOT RECEIVE THE PROPOSED STREETSCAPE ENHANCEMENTS. FOLLOWING CONSTRUCTION, THE CITY WOULD MAINTAIN THESE IMPROVEMENTS AND ASSUME ASSOCIATED MAINTENANCE AND LIABILITY.

W. SWANN AVE.

S. AUDUBON AVE.

LEGEND

- SAN — PROPOSED SANITARY SEWER
- W — PROPOSED WATER LINE
- REC — PROPOSED RECLAIM WATER LINE
- R/W — RIGHT OF WAY LINE
- MILLING AND RESURFACING
- SPEED TABLE

SOUTH HOWARD FLOOD RELIEF
PROJECT 60% DESIGN
ROLL PLOT

AtkinsRéalis
WADE TRIM
KIMMINS CONTRACTING CORP.
CELEBRATING 100 YEARS 1925-2025
City of Tampa
CITY OF TAMPA STORMWATER CAPITAL IMPROVEMENT PROJECTS
Mayor Jane Castor
Transforming Tampa's Tomorrow