
S. HOWARD AVE.

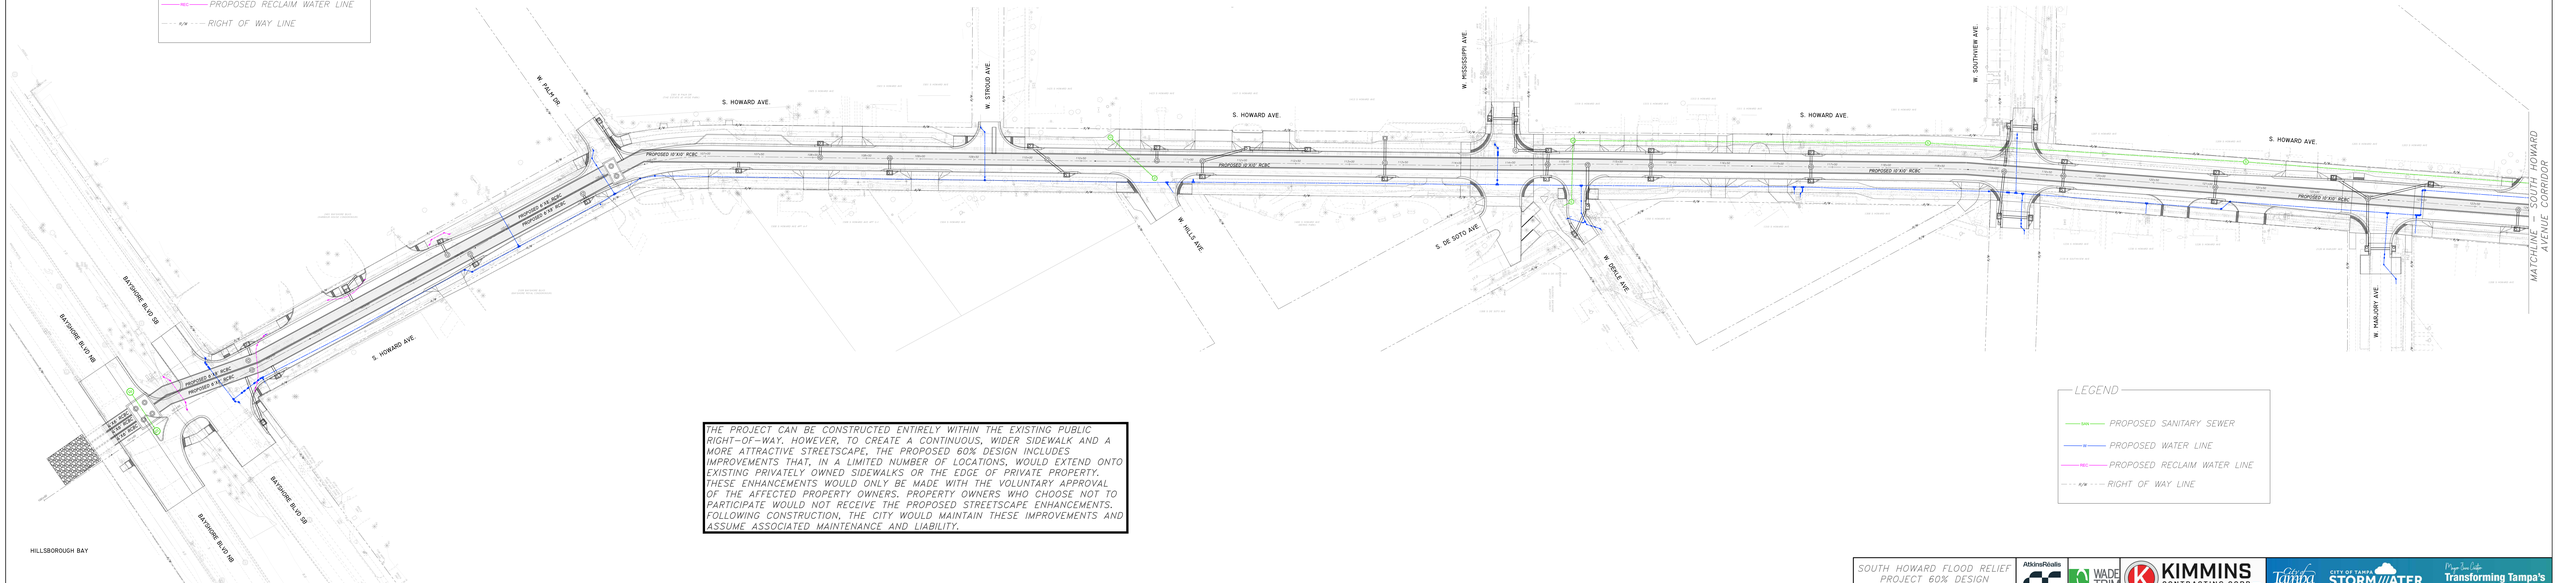

THE PROJECT CAN BE CONSTRUCTED ENTIRELY WITHIN THE EXISTING PUBLIC RIGHT-OF-WAY. HOWEVER, TO CREATE A CONTINUOUS, WIDER SIDEWALK AND A MORE ATTRACTIVE STREETSCAPE, THE PROPOSED 60% DESIGN INCLUDES IMPROVEMENTS THAT, IN A LIMITED NUMBER OF LOCATIONS, WOULD EXTEND ONTO EXISTING PRIVATELY OWNED SIDEWALKS OR THE EDGE OF PRIVATE PROPERTY. THESE ENHANCEMENTS WOULD ONLY BE MADE WITH THE VOLUNTARY APPROVAL OF THE AFFECTED PROPERTY OWNERS. PROPERTY OWNERS WHO CHOOSE NOT TO PARTICIPATE WOULD NOT RECEIVE THE PROPOSED STREETSCAPE ENHANCEMENTS. FOLLOWING CONSTRUCTION, THE CITY WOULD MAINTAIN THESE IMPROVEMENTS AND ASSUME ASSOCIATED MAINTENANCE AND LIABILITY.

LEGEND

SAN PROPOSED SANITARY SEWER

W PROPOSED WATER LINE

REC PROPOSED RECLAIM WATER LINE

R/W RIGHT OF WAY LINE

SOUTH HOWARD FLOOD RELIEF
PROJECT 60% DESIGN
ROLL PLOT

AtkinsRéalis

WADE TRIM


KIMMINS CONTRACTING CORP
CELEBRATING 100 YEARS | 1923-2023

City of Tampa STORMWATER CAPITAL IMPROVEMENT PROJECTS


Transforming Tampa's Tomorrow

S. HOWARD AVE.

THE PROJECT CAN BE CONSTRUCTED ENTIRELY WITHIN THE EXISTING PUBLIC RIGHT-OF-WAY. HOWEVER, TO CREATE A CONTINUOUS, WIDER SIDEWALK AND A MORE ATTRACTIVE STREETSCAPE, THE PROPOSED 60% DESIGN INCLUDES IMPROVEMENTS THAT, IN A LIMITED NUMBER OF LOCATIONS, WOULD EXTEND ONTO EXISTING PRIVATELY OWNED SIDEWALKS OR THE EDGE OF PRIVATE PROPERTY. THESE ENHANCEMENTS WOULD ONLY BE MADE WITH THE VOLUNTARY APPROVAL OF THE AFFECTED PROPERTY OWNERS. PROPERTY OWNERS WHO CHOOSE NOT TO PARTICIPATE WOULD NOT RECEIVE THE PROPOSED STREETSCAPE ENHANCEMENTS. FOLLOWING CONSTRUCTION, THE CITY WOULD MAINTAIN THESE IMPROVEMENTS AND ASSUME ASSOCIATED MAINTENANCE AND LIABILITY.

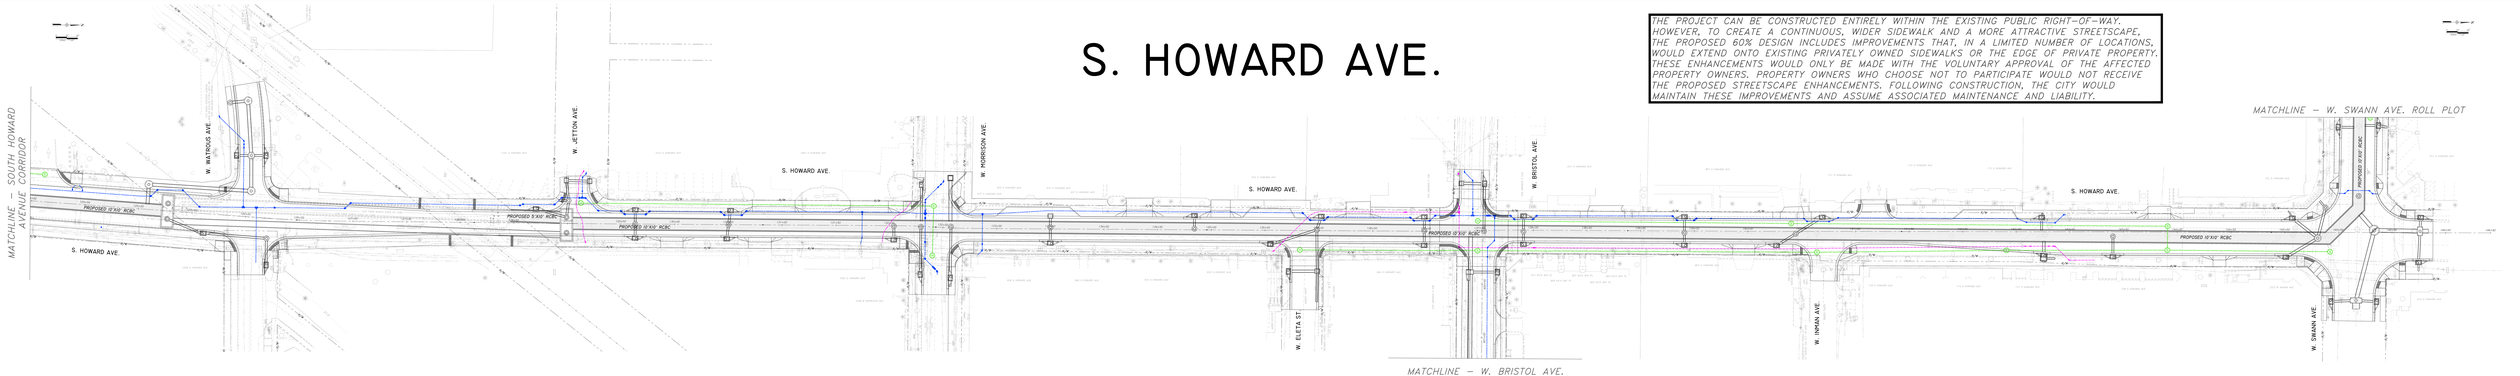

W. BRISTOL AVE.

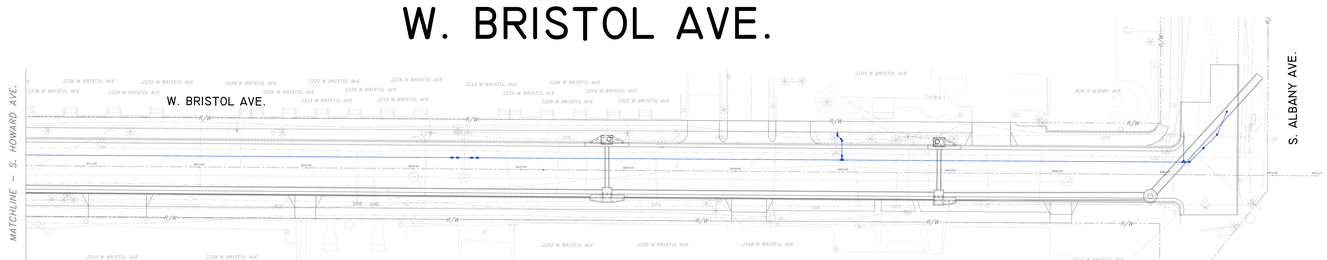

LEGEND

- SAN — PROPOSED SANITARY SEWER
- W — PROPOSED WATER LINE
- REC — PROPOSED RECLAIM WATER LINE
- R/W — RIGHT OF WAY LINE

LEGEND

- SAN — PROPOSED SANITARY SEWER
- W — PROPOSED WATER LINE
- REC — PROPOSED RECLAIM WATER LINE
- R/W — RIGHT OF WAY LINE

SOUTH HOWARD FLOOD RELIEF PROJECT 60% DESIGN ROLL PLOT

Atkins Réalis · WADE TRIM · KIMMINS CONTRACTING CORP. CELEBRATING 100 YEARS | 1923-2023 · City of Tampa STORMWATER CAPITAL IMPROVEMENT PROJECTS · Transforming Tampa's Tomorrow